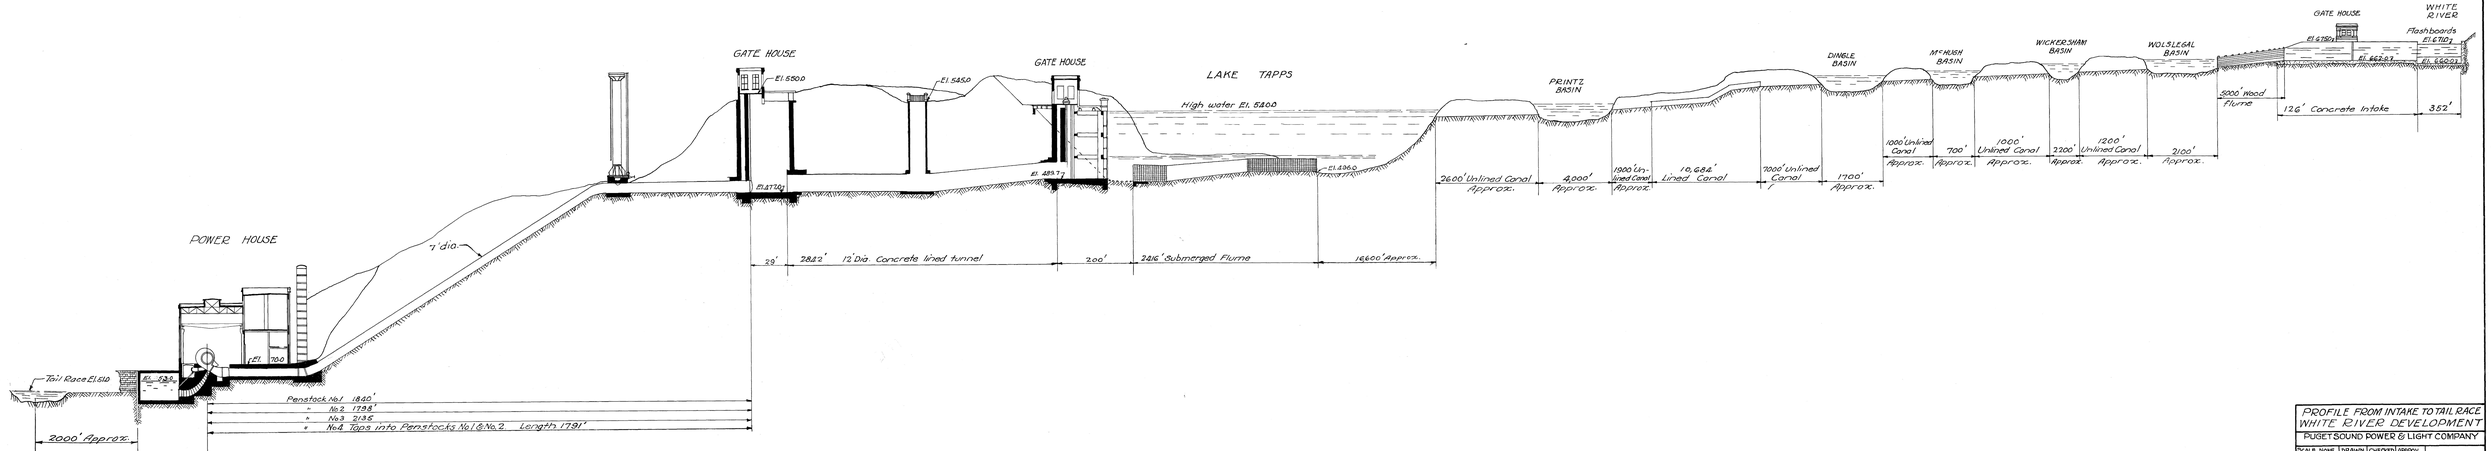

PROFILE FROM INTAKE TO TAIL RACE
WHITE RIVER DEVELOPMENT
PUGET SOUND POWER & LIGHT COMPANY

SCALE NONE	DRAWN	CHECKED	APPROV.	E-68
DATE 10-17-31	W.A.L.			